HEXTRA SURVEYING LTD. 020-85928585
SAMPLE DRAWING - NOT FOR DISTRIBUTION

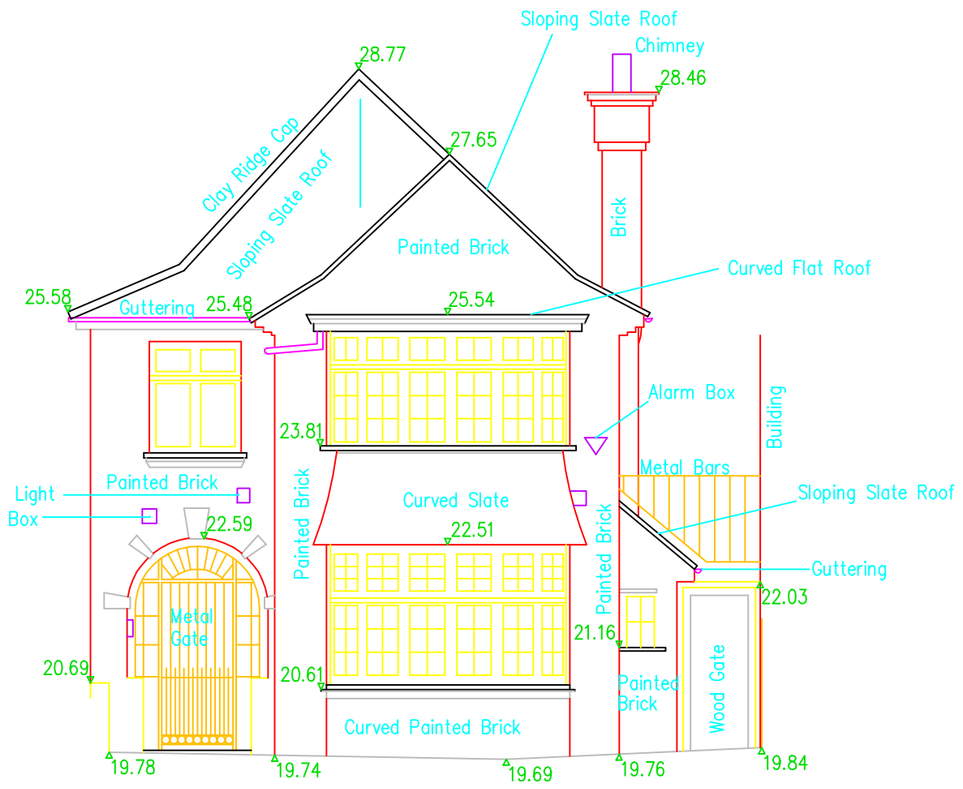

FRONT ELEVATION A–A

18.00m
Datum Level

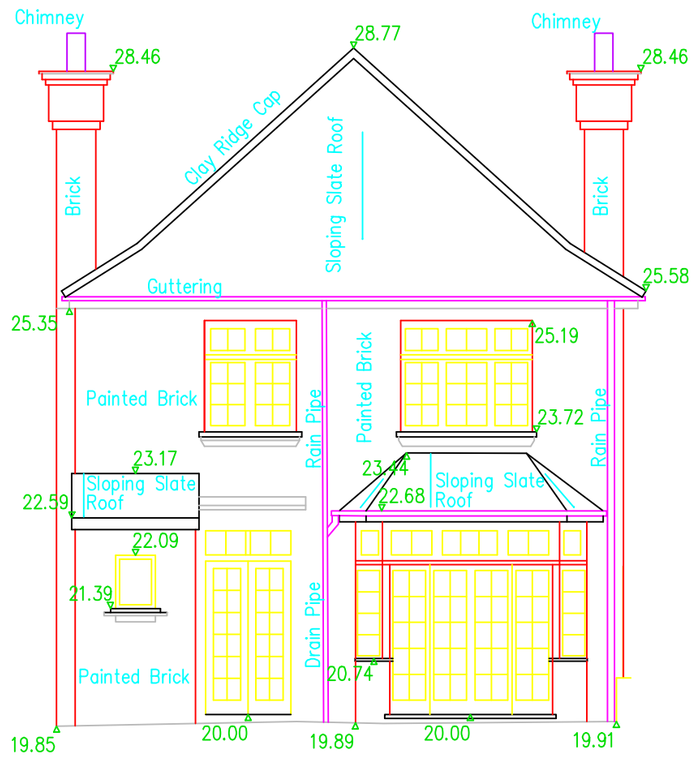

BACK ELEVATION B–B

18.00m
Datum Level

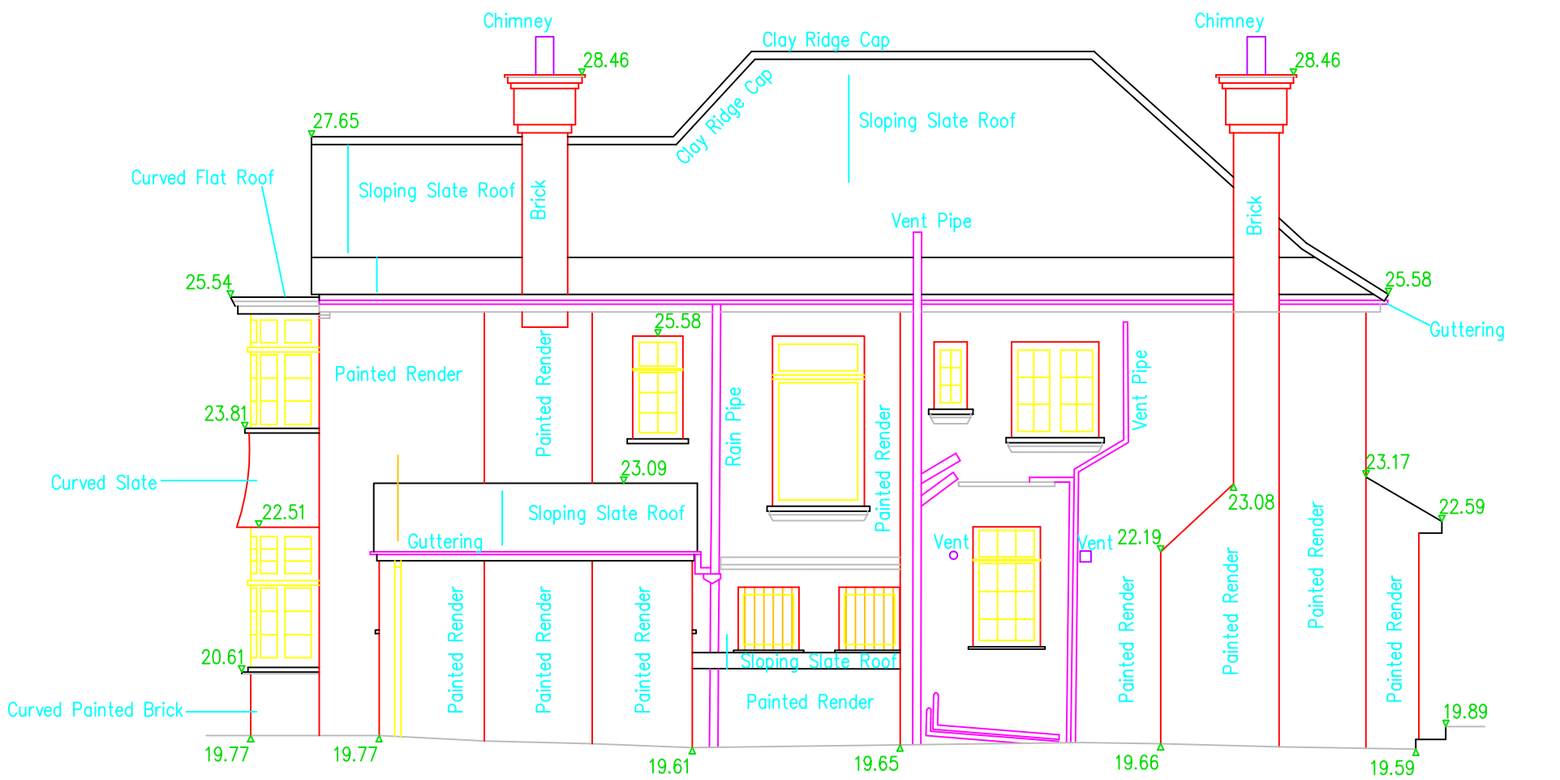

18.00m
Datum Level

SIDE ELEVATION C–C